BOW / CONCORD
I-93 IMPROVEMENTS PROJECT
PROJECT NO. 13742
MAY 2017
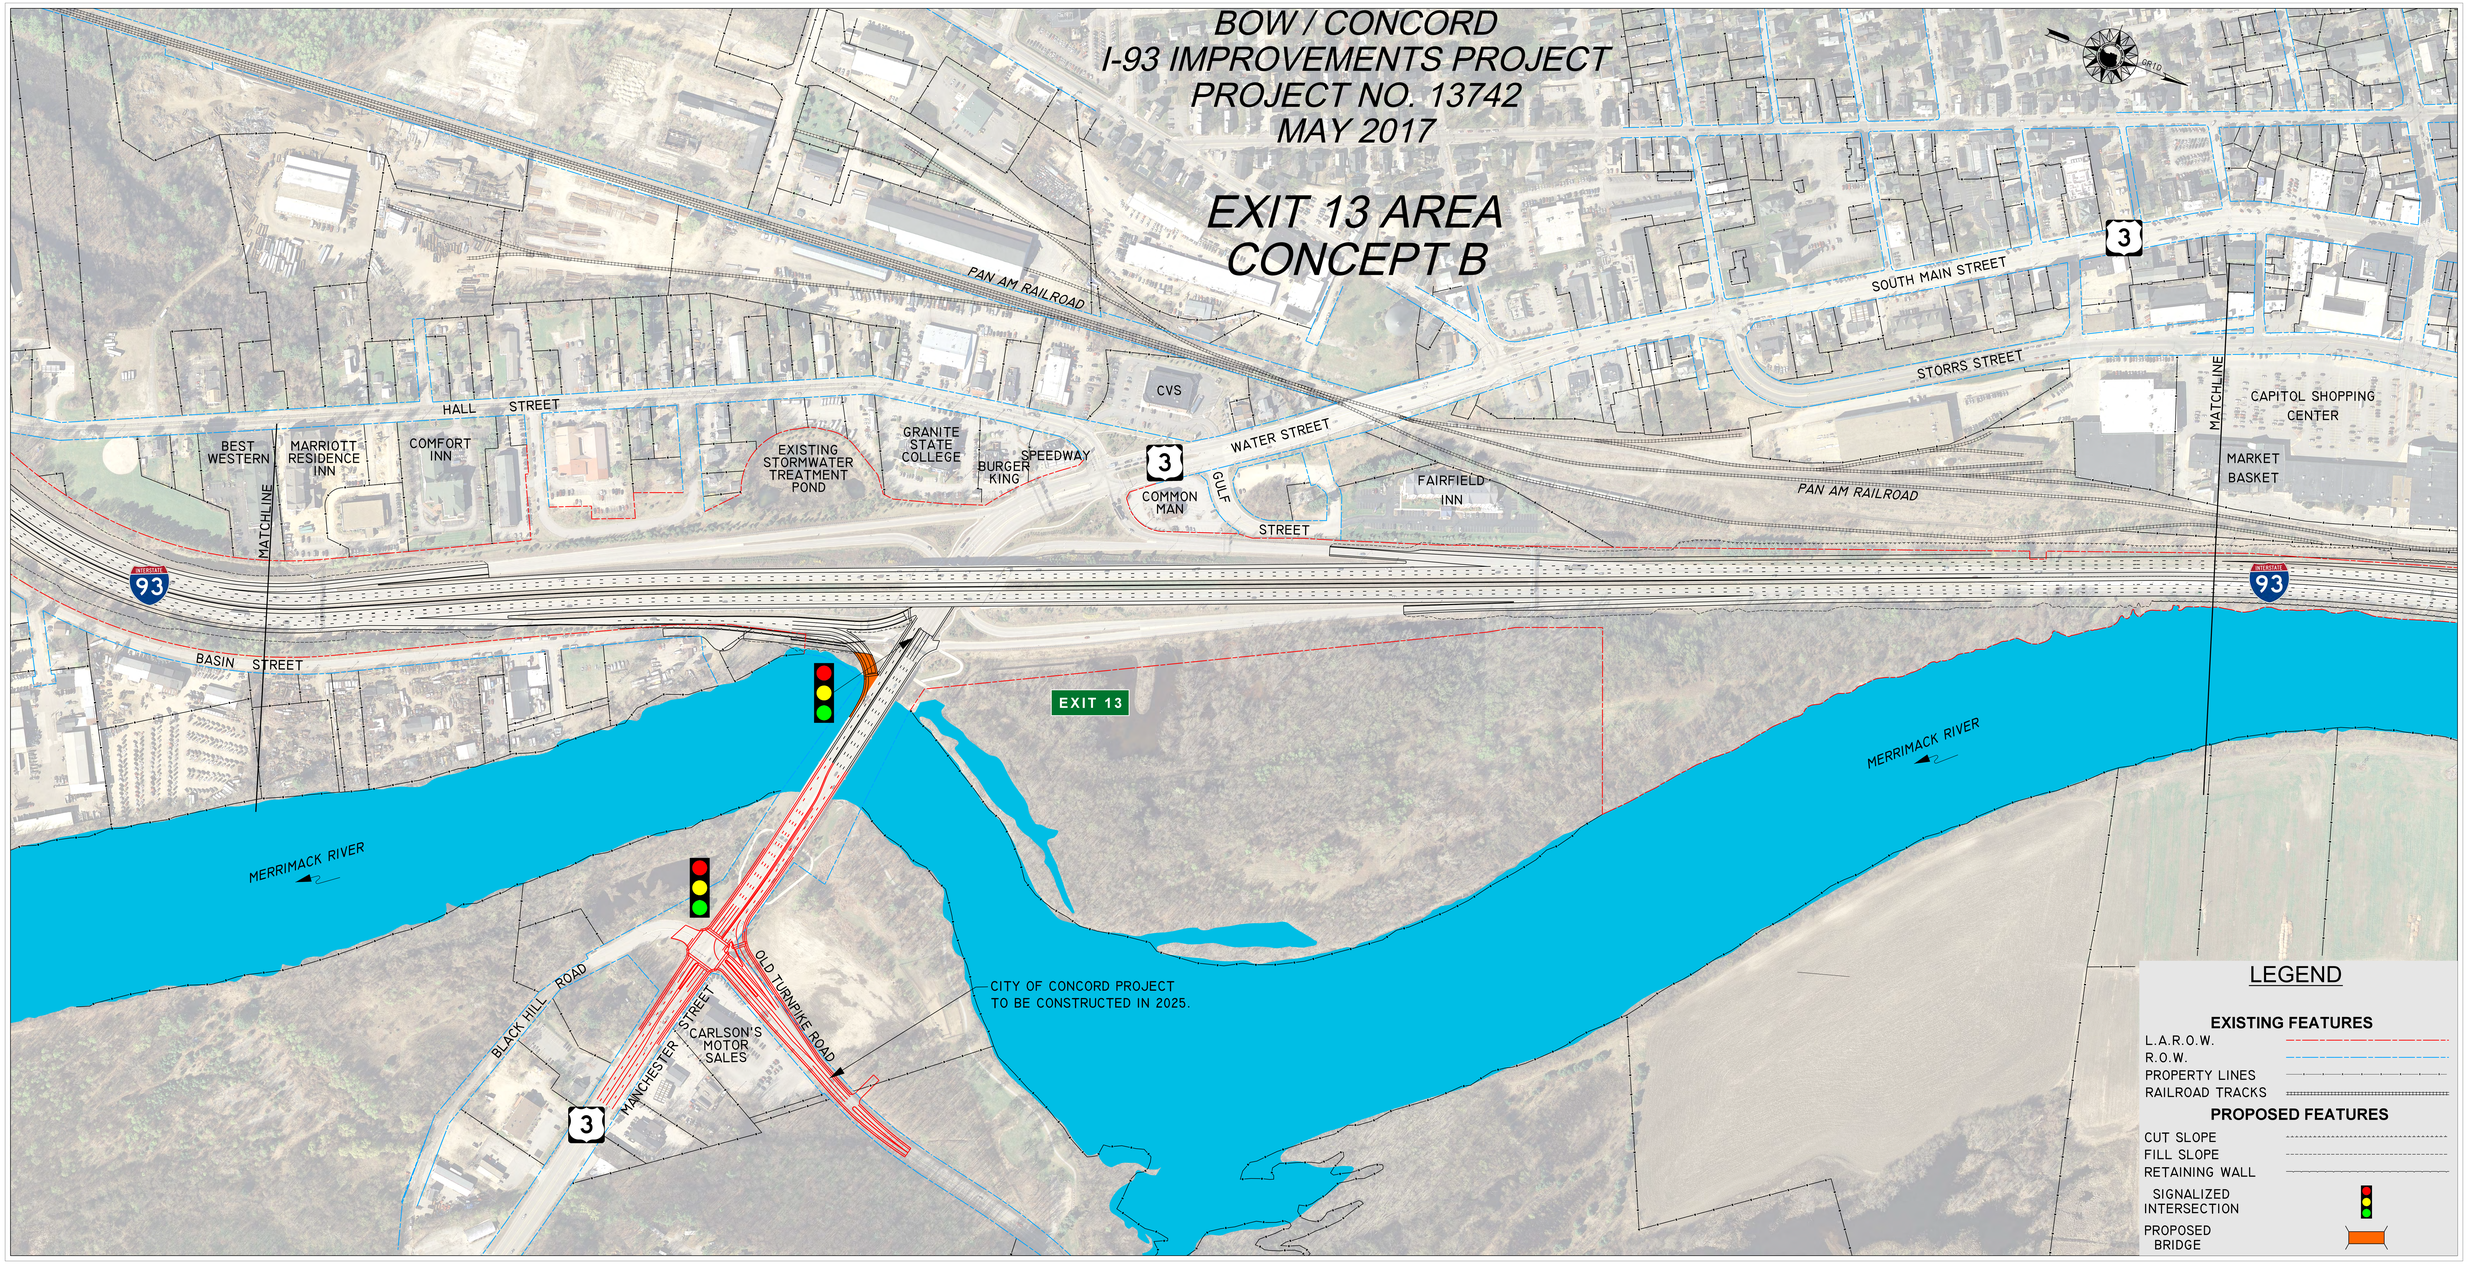
EXIT 13 AREA
CONCEPT B