BOW / CONCORD
I-93 IMPROVEMENTS PROJECT
PROJECT NO. 13742
NOVEMBER 2018
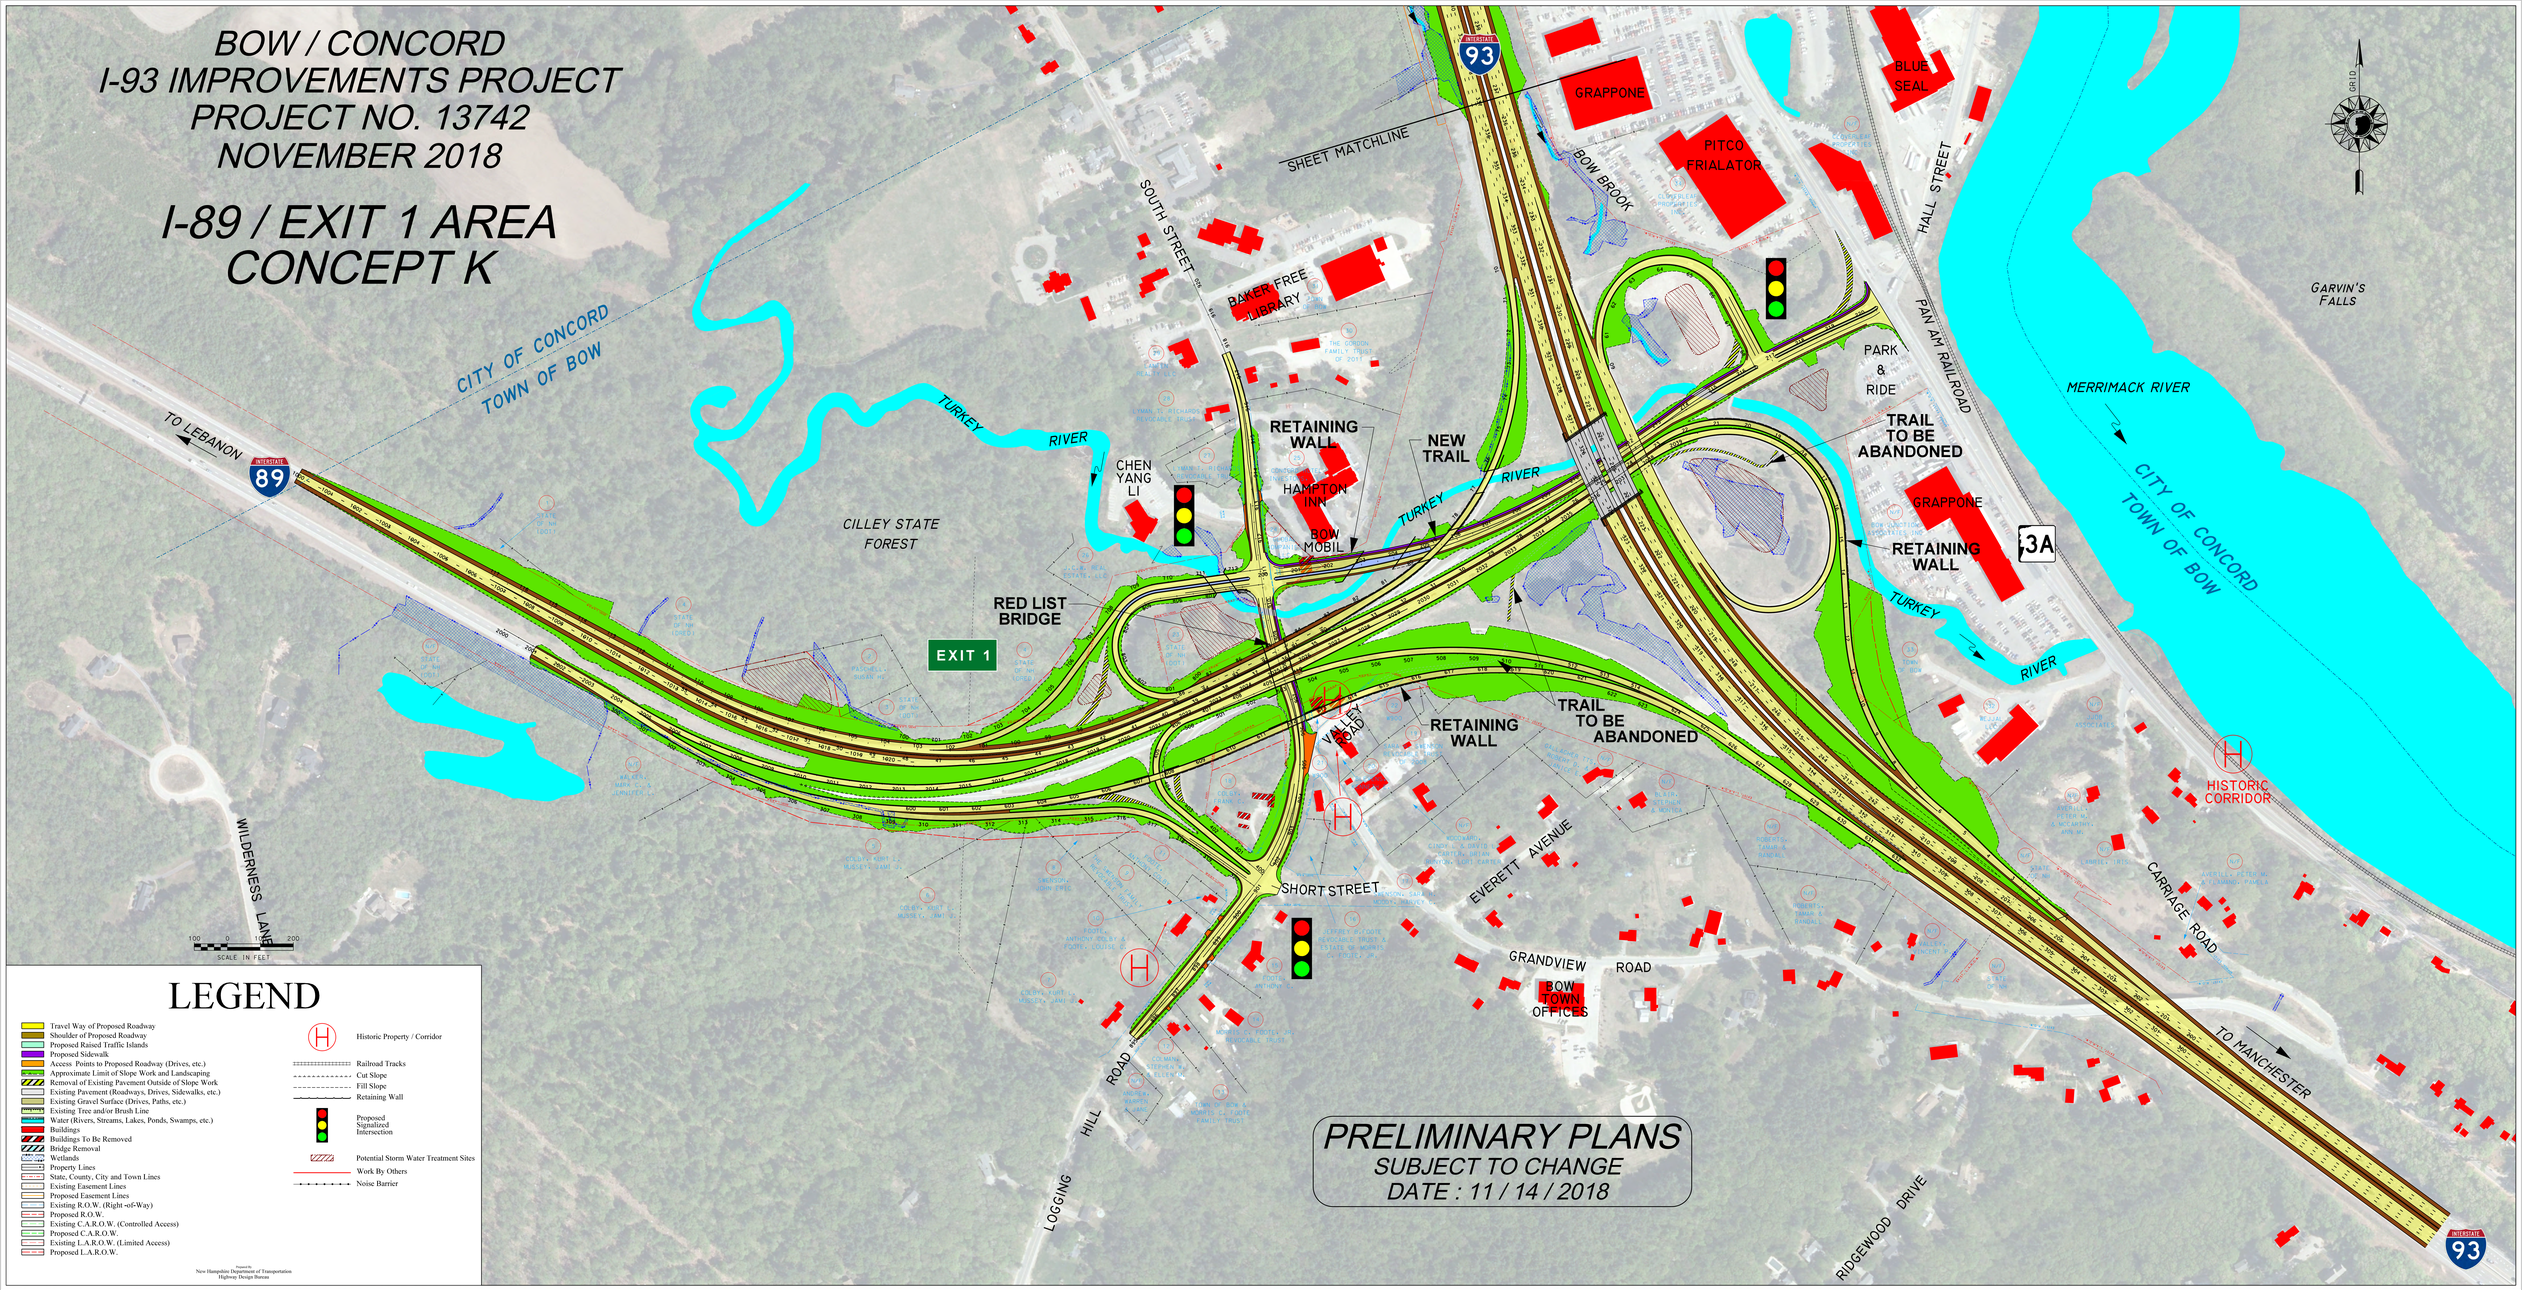
I-89 / EXIT 1 AREA
CONCEPT K