BOW / CONCORD
I-93 IMPROVEMENTS PROJECT
PROJECT NO. 13742
MAY 2017

I-89 / EXIT 1 AREA
CONCEPT P

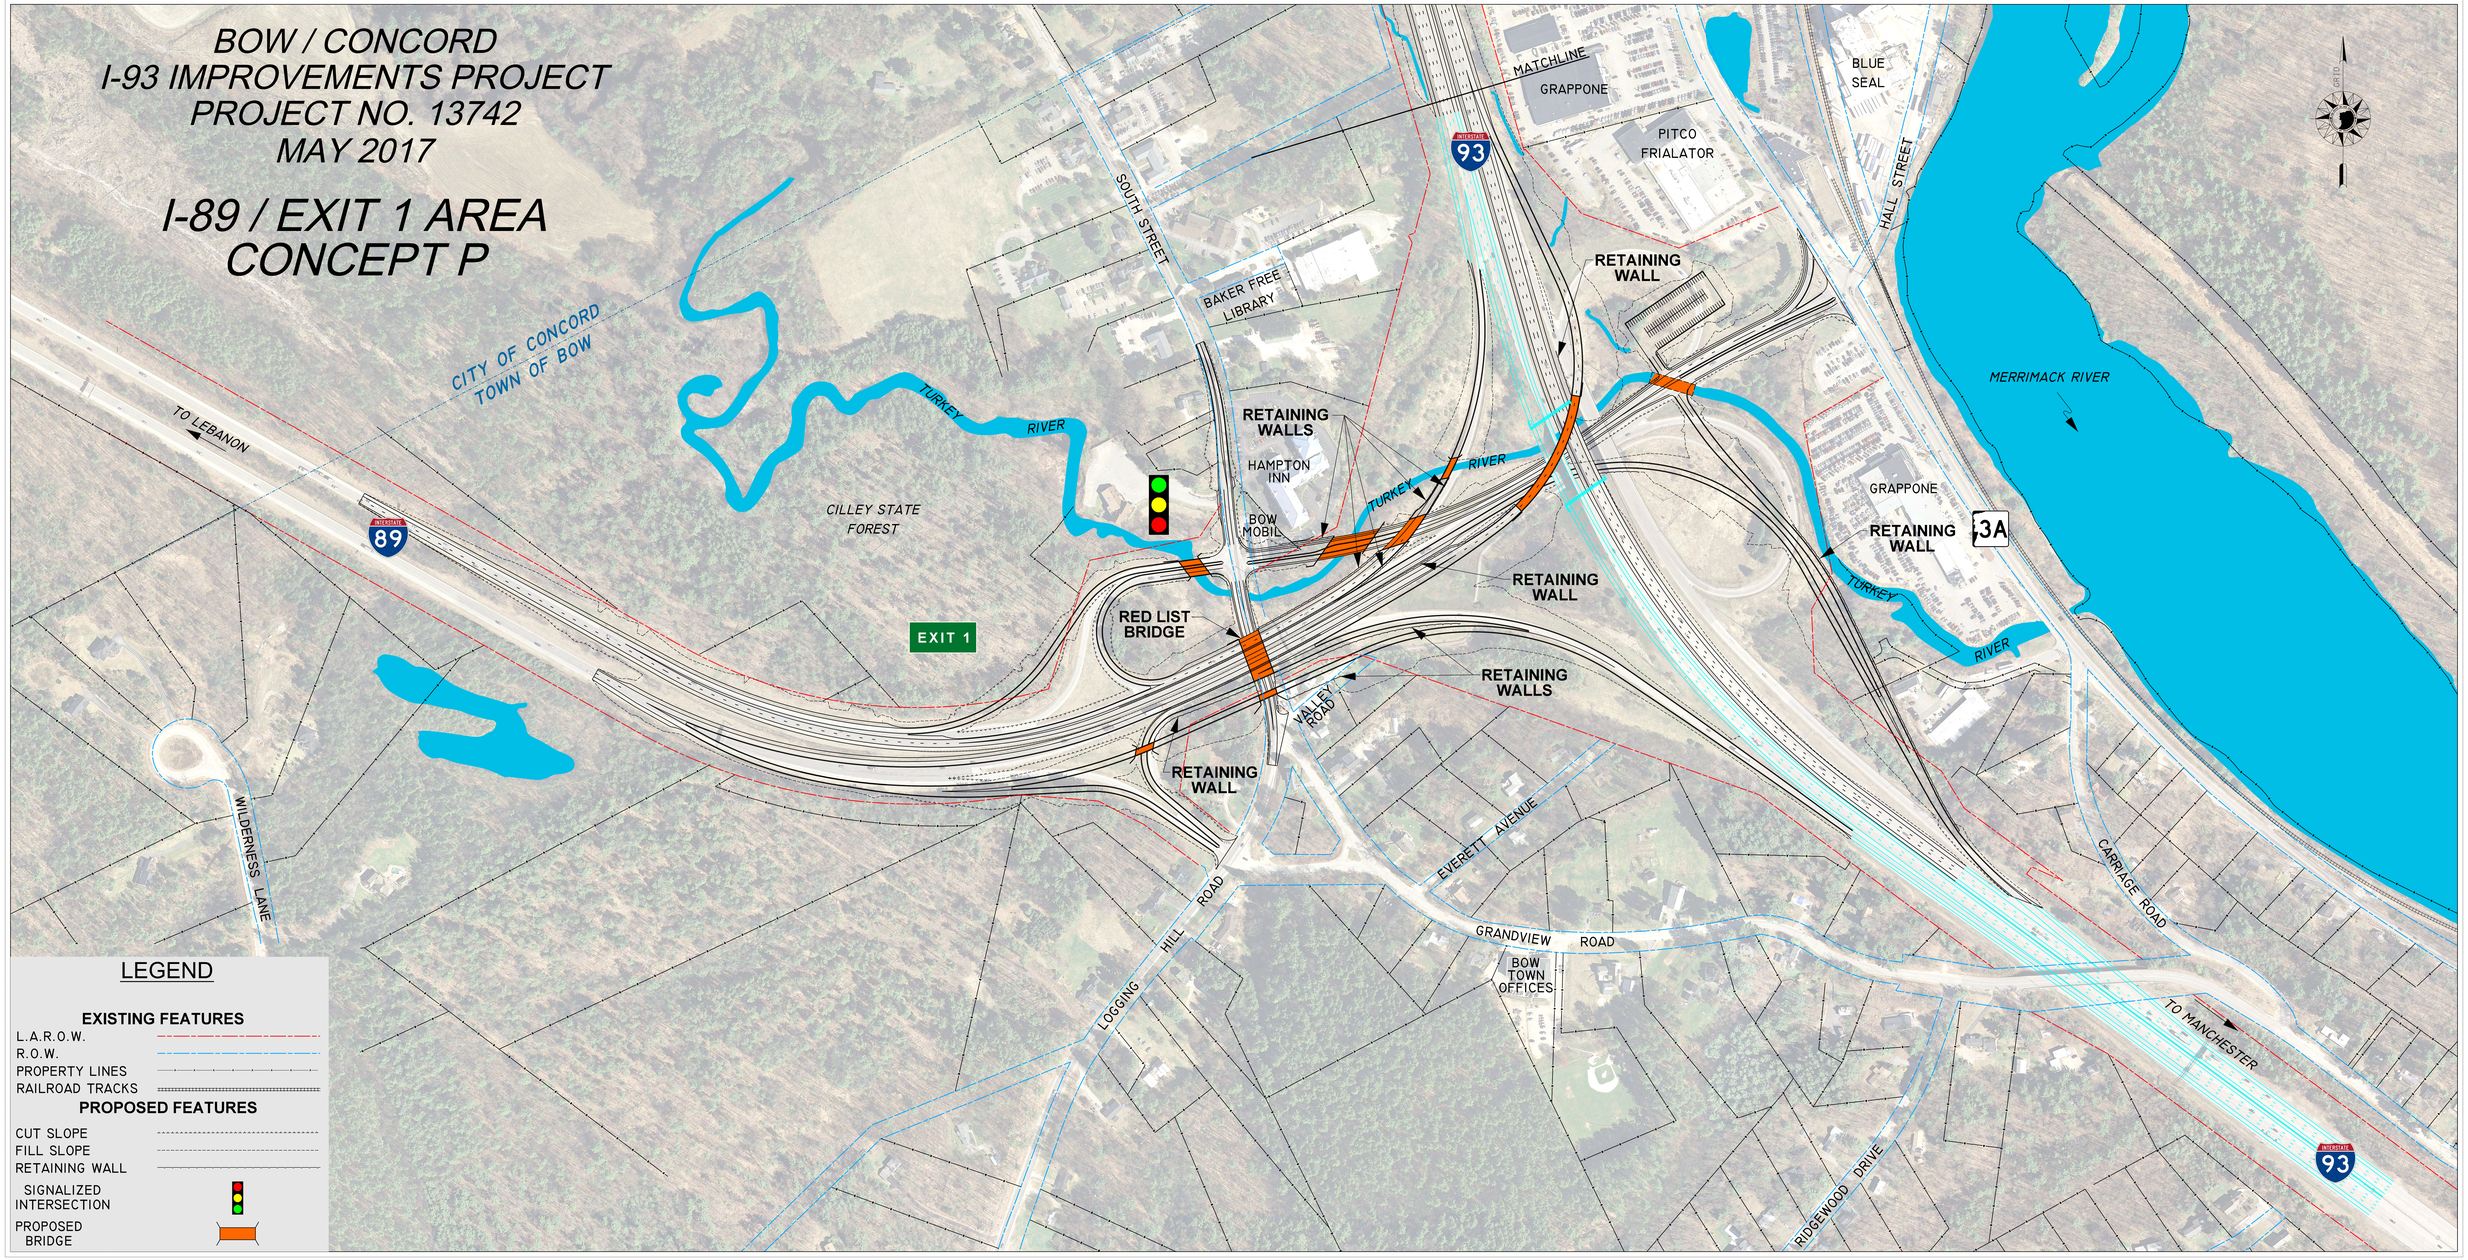

LEGEND

EXISTING FEATURES

- L.A.R.O.W.
- R.O.W.
- PROPERTY LINES
- RAILROAD TRACKS

PROPOSED FEATURES

- CUT SLOPE
- FILL SLOPE
- RETAINING WALL
- SIGNALIZED INTERSECTION
- PROPOSED BRIDGE