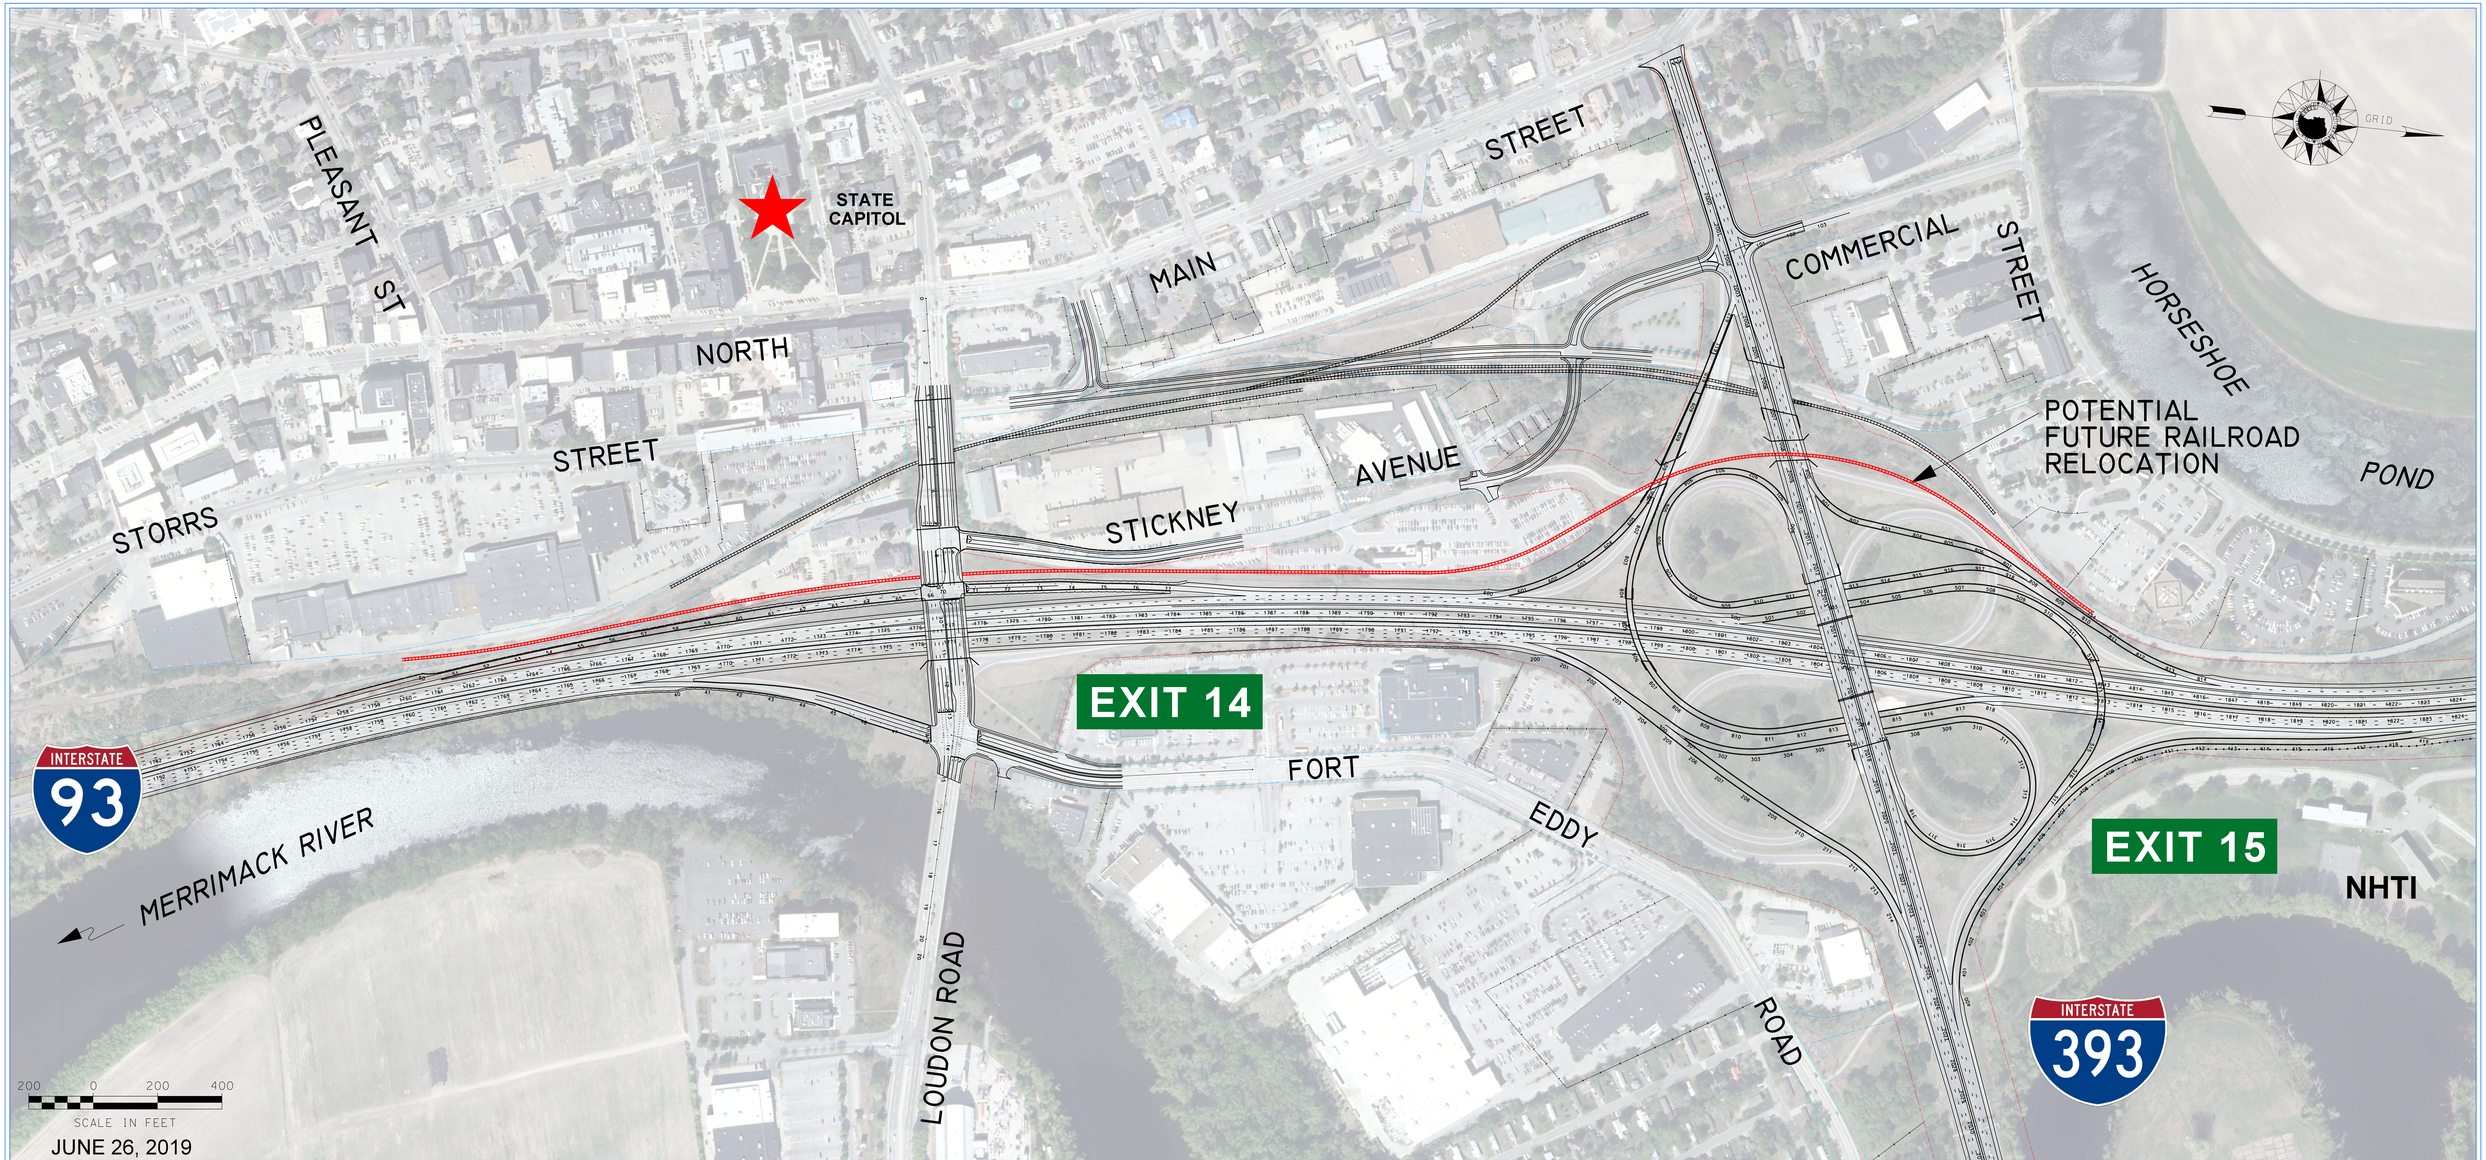

McFarland Johnson

BOW-CONCORD I-93 CORRIDOR PROJECT

EXIT 14 - 15 AREA
CONCEPT F3
WITH RAIL RELOCATION