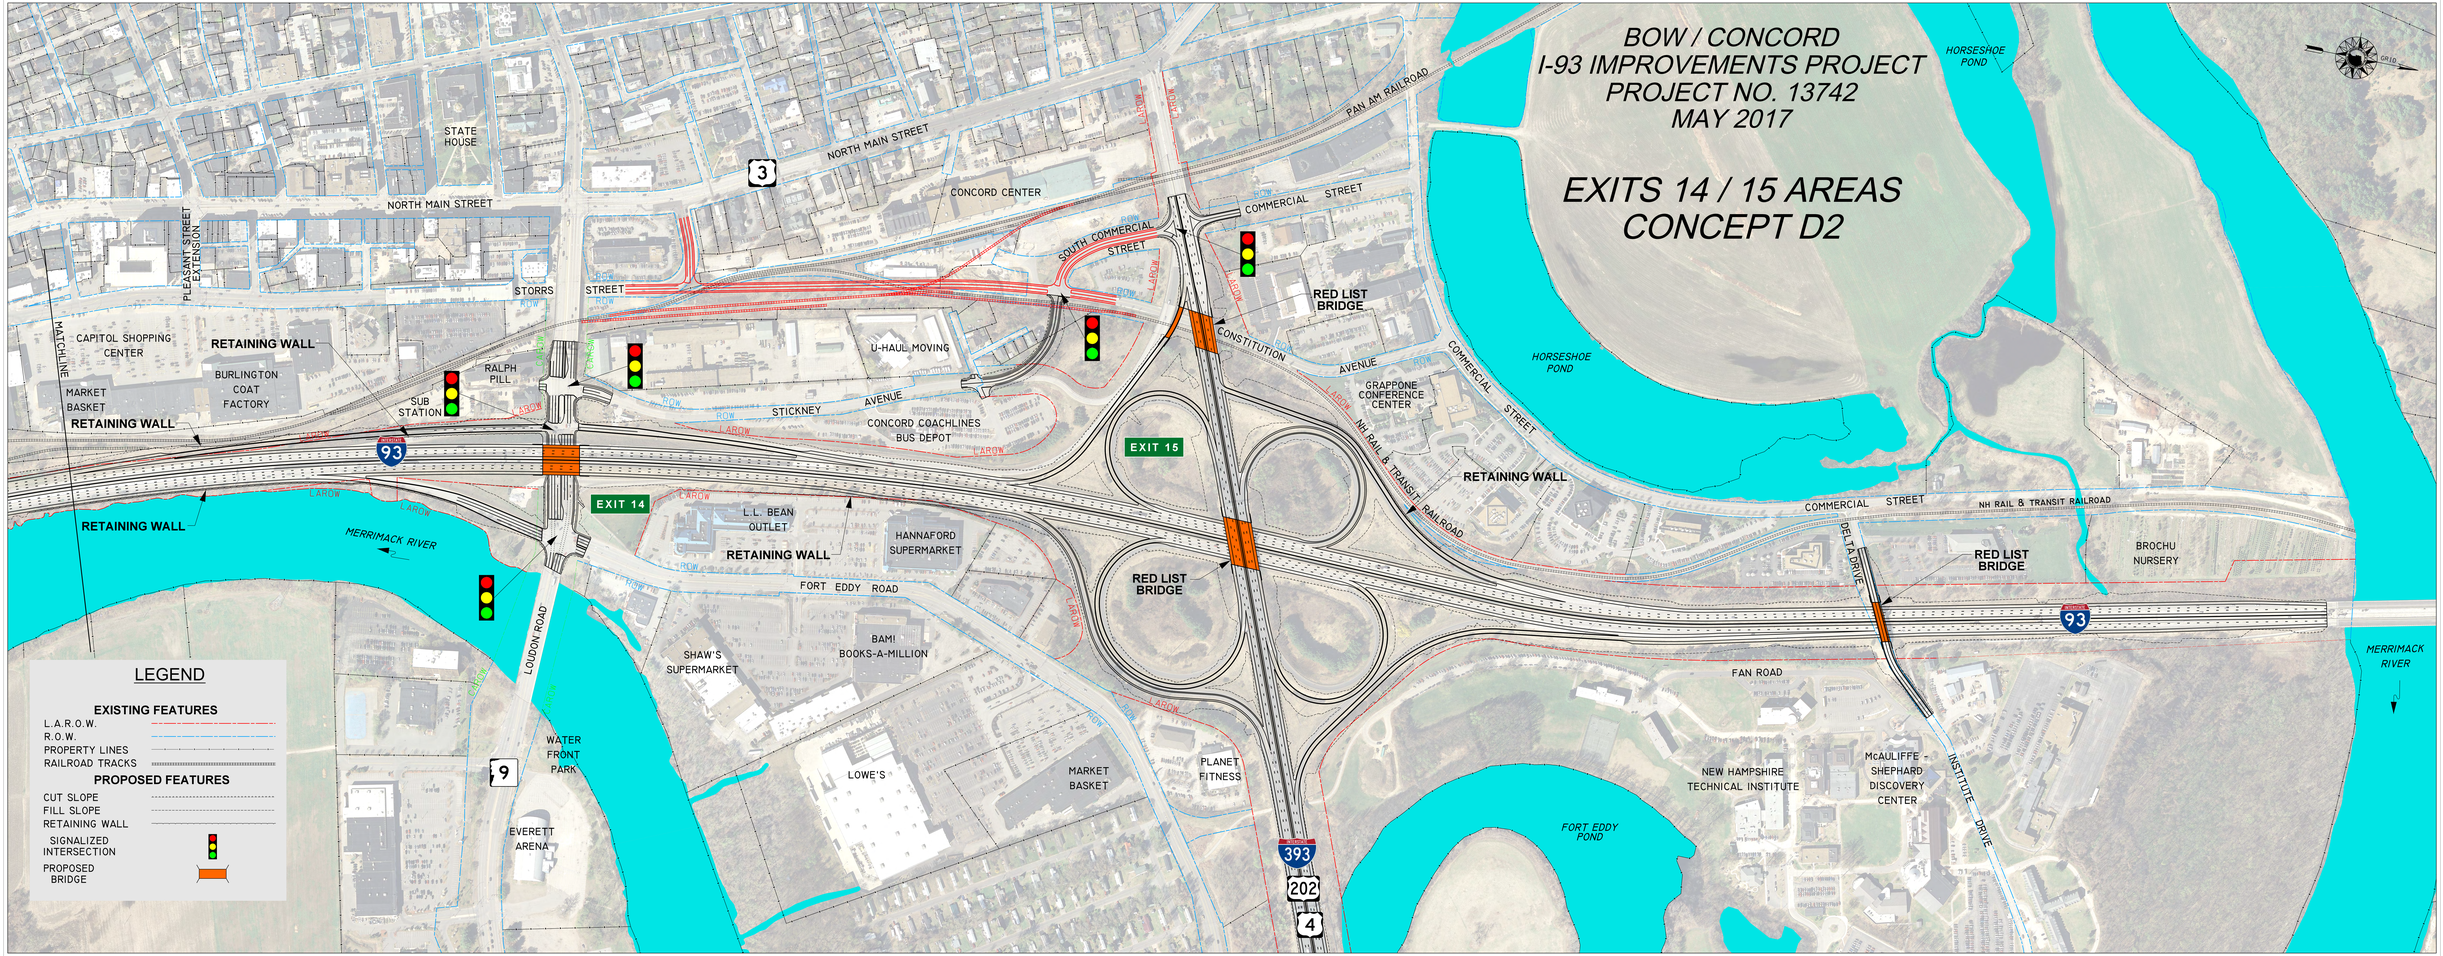
BOW / CONCORD
I-93 IMPROVEMENTS PROJECT
PROJECT NO. 13742
MAY 2017
EXITS 14 / 15 AREAS
CONCEPT D2
STATE HOUSE
NORTH MAIN STREET
PLEASANT STREET EXTENSION
STORRS STREET
CONCORD CENTER
SOUTH COMMERCIAL STREET
COMMERCIAL STREET
FAN AM RAILROAD
HORSESHOE POND
MATCHLINE
CAPITOL SHOPPING CENTER
MARKET BASKET
BURLINGTON COAT FACTORY
RETAINING WALL
RALPH PILL
SUB STATION
U-HAUL MOVING
STICKNEY AVENUE
CONCORD COACHLINES BUS DEPOT
RED LIST BRIDGE
CONSTITUTION AVENUE
GRAPPONE CONFERENCE CENTER
NH RAIL & TRANSIT RAILROAD
EXIT 15
EXIT 14
L.L. BEAN OUTLET
HANNAFORD SUPERMARKET
FORT EDDY ROAD
MERRIMACK RIVER
LOUDON ROAD
SHAW'S SUPERMARKET
BAM! BOOKS-A-MILLION
WATER FRONT PARK
EVERETT ARENA
LOWE'S
MARKET BASKET
PLANET FITNESS
DELTA DRIVE
BROCHU NURSERY
FAN ROAD
NEW HAMPSHIRE TECHNICAL INSTITUTE
McAULIFFE - SHEPHARD DISCOVERY CENTER
INSTITUTE DRIVE
FORT EDDY POND
LEGEND
EXISTING FEATURES
L.A.R.O.W.
R.O.W.
PROPERTY LINES
RAILROAD TRACKS
PROPOSED FEATURES
CUT SLOPE
FILL SLOPE
RETAINING WALL
SIGNALIZED INTERSECTION
PROPOSED BRIDGE